


◆MTQ550-UB5L_MTQ550-UB7L(2단 4열)


Technical drawing of a rectangular plate. The overall dimensions are 167.40 (height) and 200 (width). The plate features a series of circular holes. The first hole is located 16.74 from the left edge. The distance between the first and second hole is 20.00. The diameter of the holes is $\phi 5.0$. The text '상부면, 하부면 공기를' is written above the holes. The drawing is labeled '[평면도]' (Plan View).

[평면도]


4866.6(인테리어 타공크기)

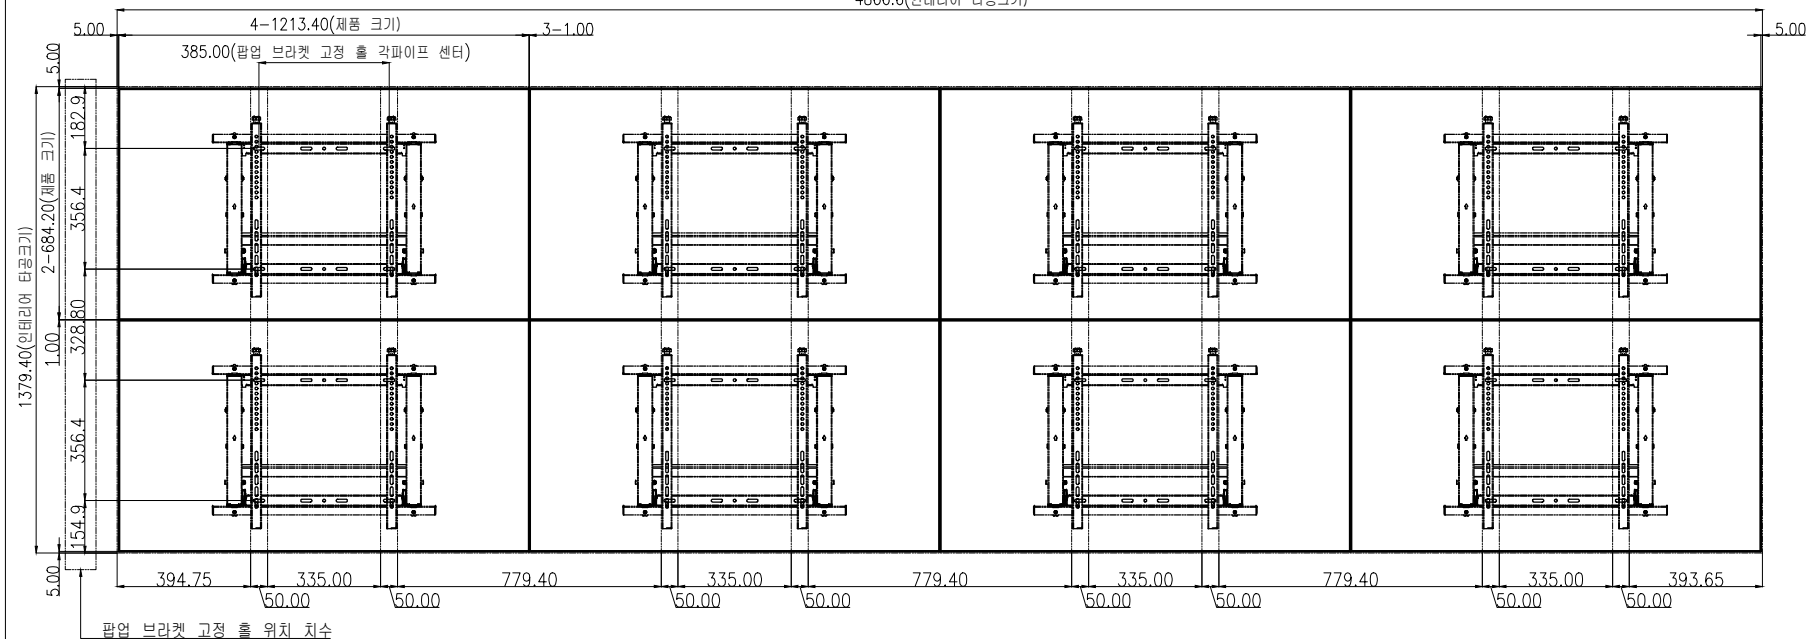


[정면도]

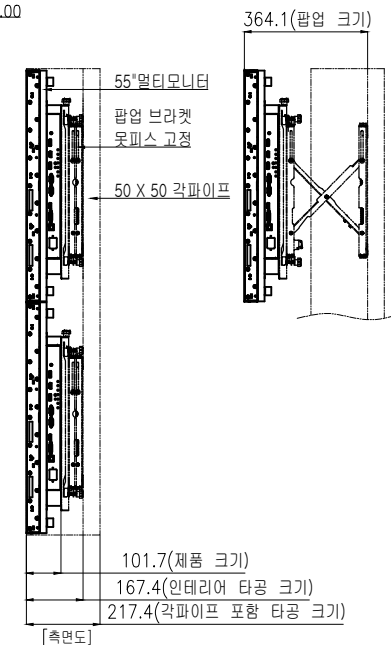

[측면도]

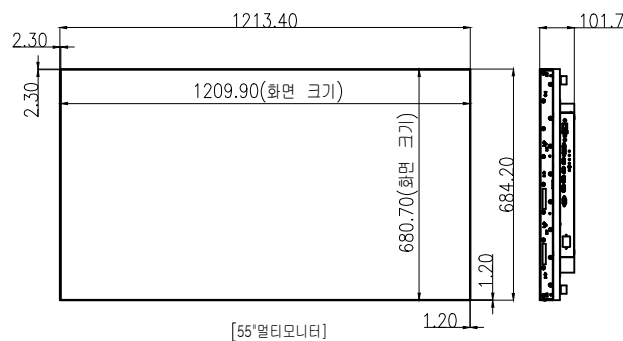

[55"멀티모니터]

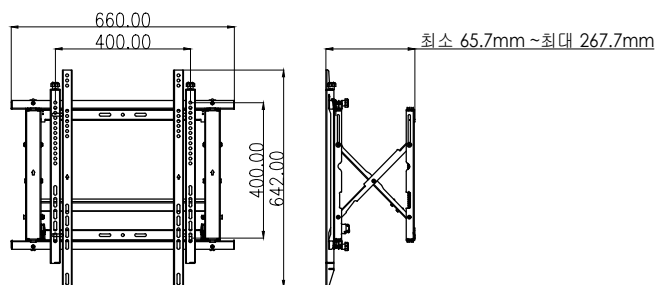

[팝업 브라켓]

1.55"멀티모니터

2. 멀티 BRK

NOTE.

1. 타공사이즈 : 4866.6(W) x 1379.4(H) x 217.4(D)mm(테두리 마감 사이즈 포함)
2. 모니터 + 브라켓 무게 : 28(kg) x 8(EA) = 223(kg)
3. 소비전력 : MTQ550-UB5L=173.3(W) x 8(EA) = 약 1386.4W
MTQ550-UB7L=176.1(W) x 8(EA) = 약 1408.8W

WTQ550-UB7L-E-170.1(W) X 0.1(L) - 3 1400.0W										
DESIGNED	CHECKED	APPROVED	SCALE	1:1	MODEL	MTQ550-UBSL_MTQ550-UB7L				
			ANGLE		PART NAME	2단 4열 설치도				
			UNIT	mm	DATE		ISSUE			
			CODE NO.				DWG NO.			